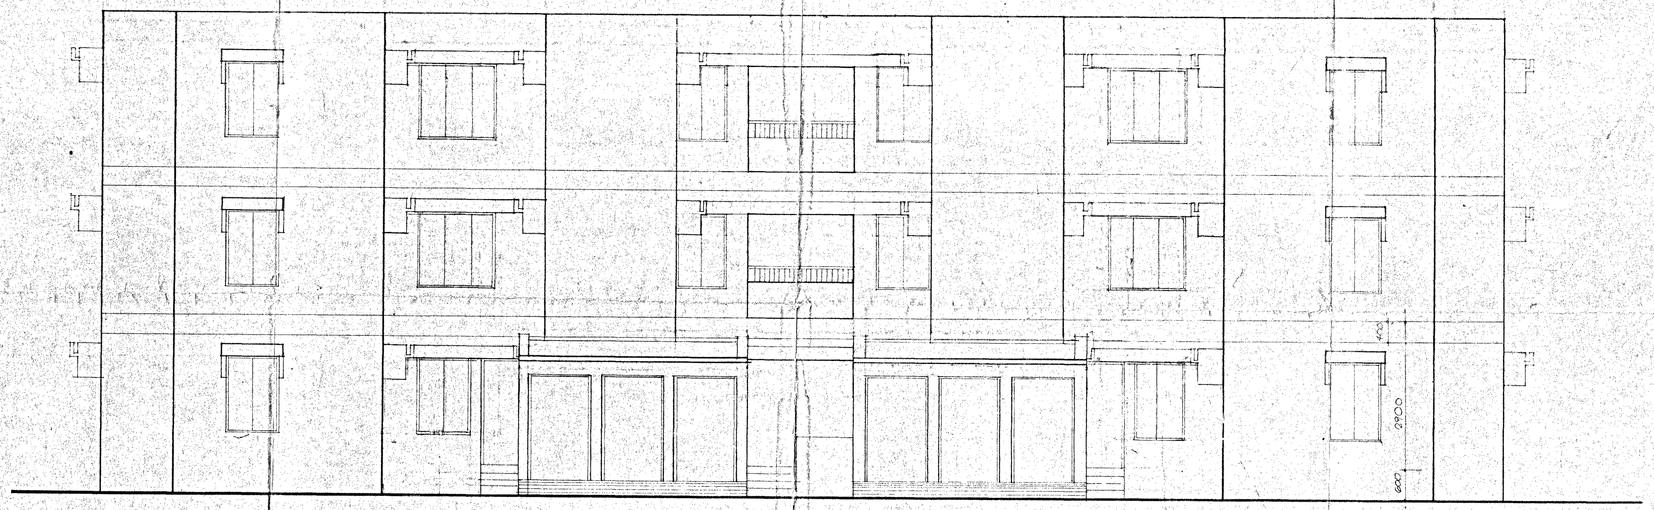

REAR ELEVATION

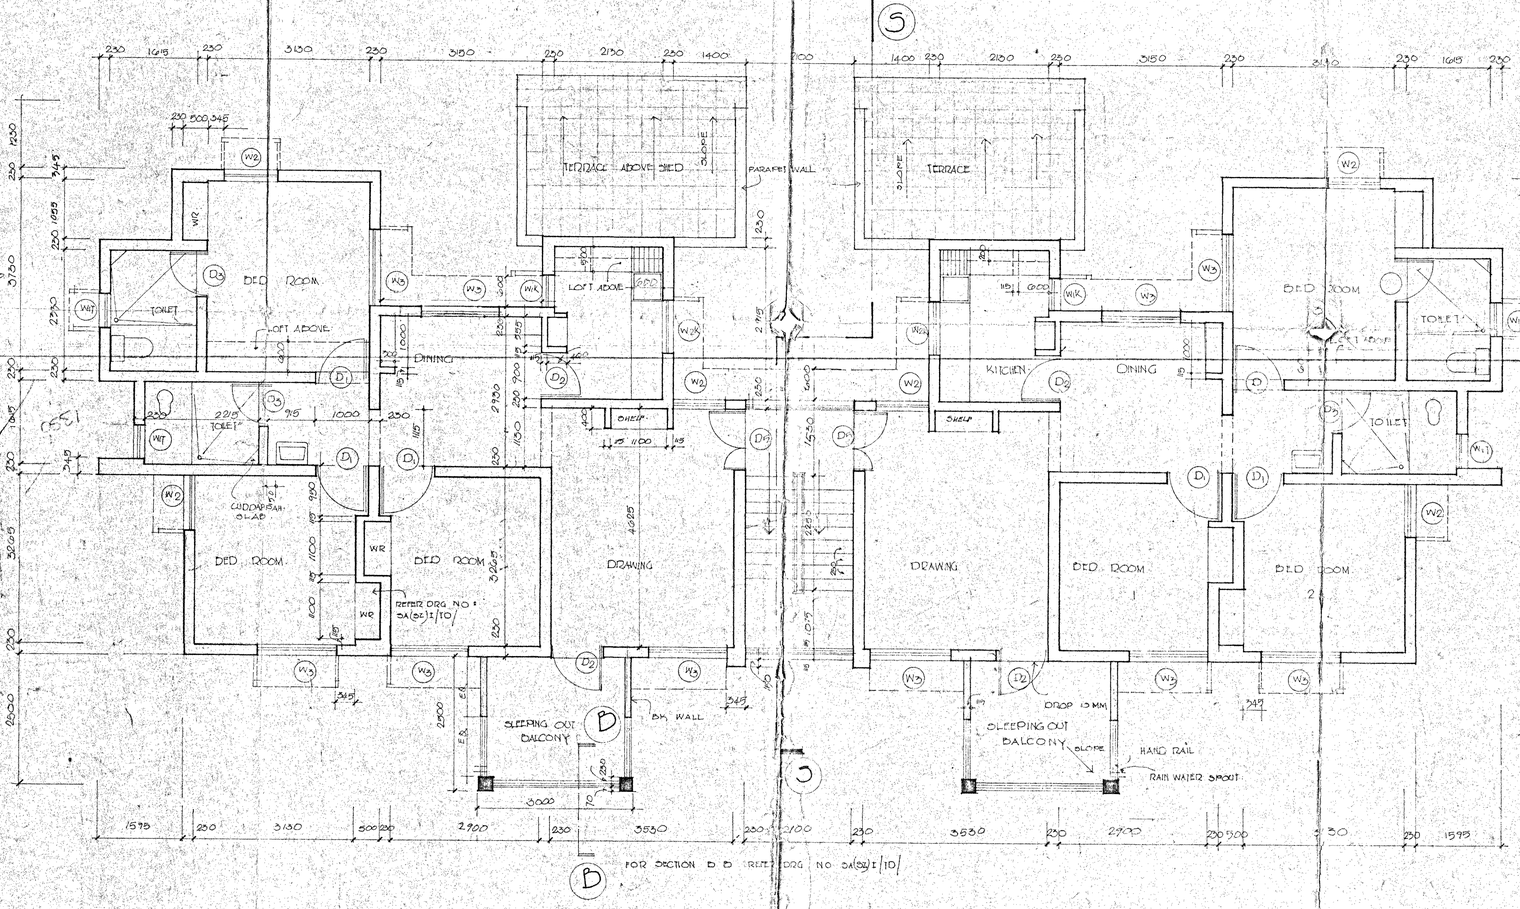

FIRST & SECOND FLOOR PLAN.

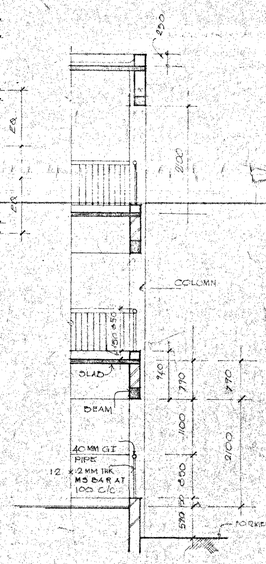

SECTION D D

NOTE :
ALL DIMENSIONS ARE IN MM

Recd. on 22.3.96 Vide Lr. No 38/32/96/ 3645 Dt. 18.3.96 From : SE/HQOT

C P W D	SENIOR ARCHITECT(SZ) MADRAS. 140 MARSHALLS ROAD EGMORE, MADRAS-600008
	DRG NO : SA(SZ) I/TD 12/40 REV NO :
SCALE 1:100	TYPE DESIGN TYPE IV G+2.
DATE MAY '92	
FILE NO : 237	GROUND FLOOR SAME AS FIRST, WALL ELEVATION SAME AS REAR ELEVATION
TRACED BY : SAMMANDAN	FIRST & SECOND FLOOR PLANS & REAR ELEVATION