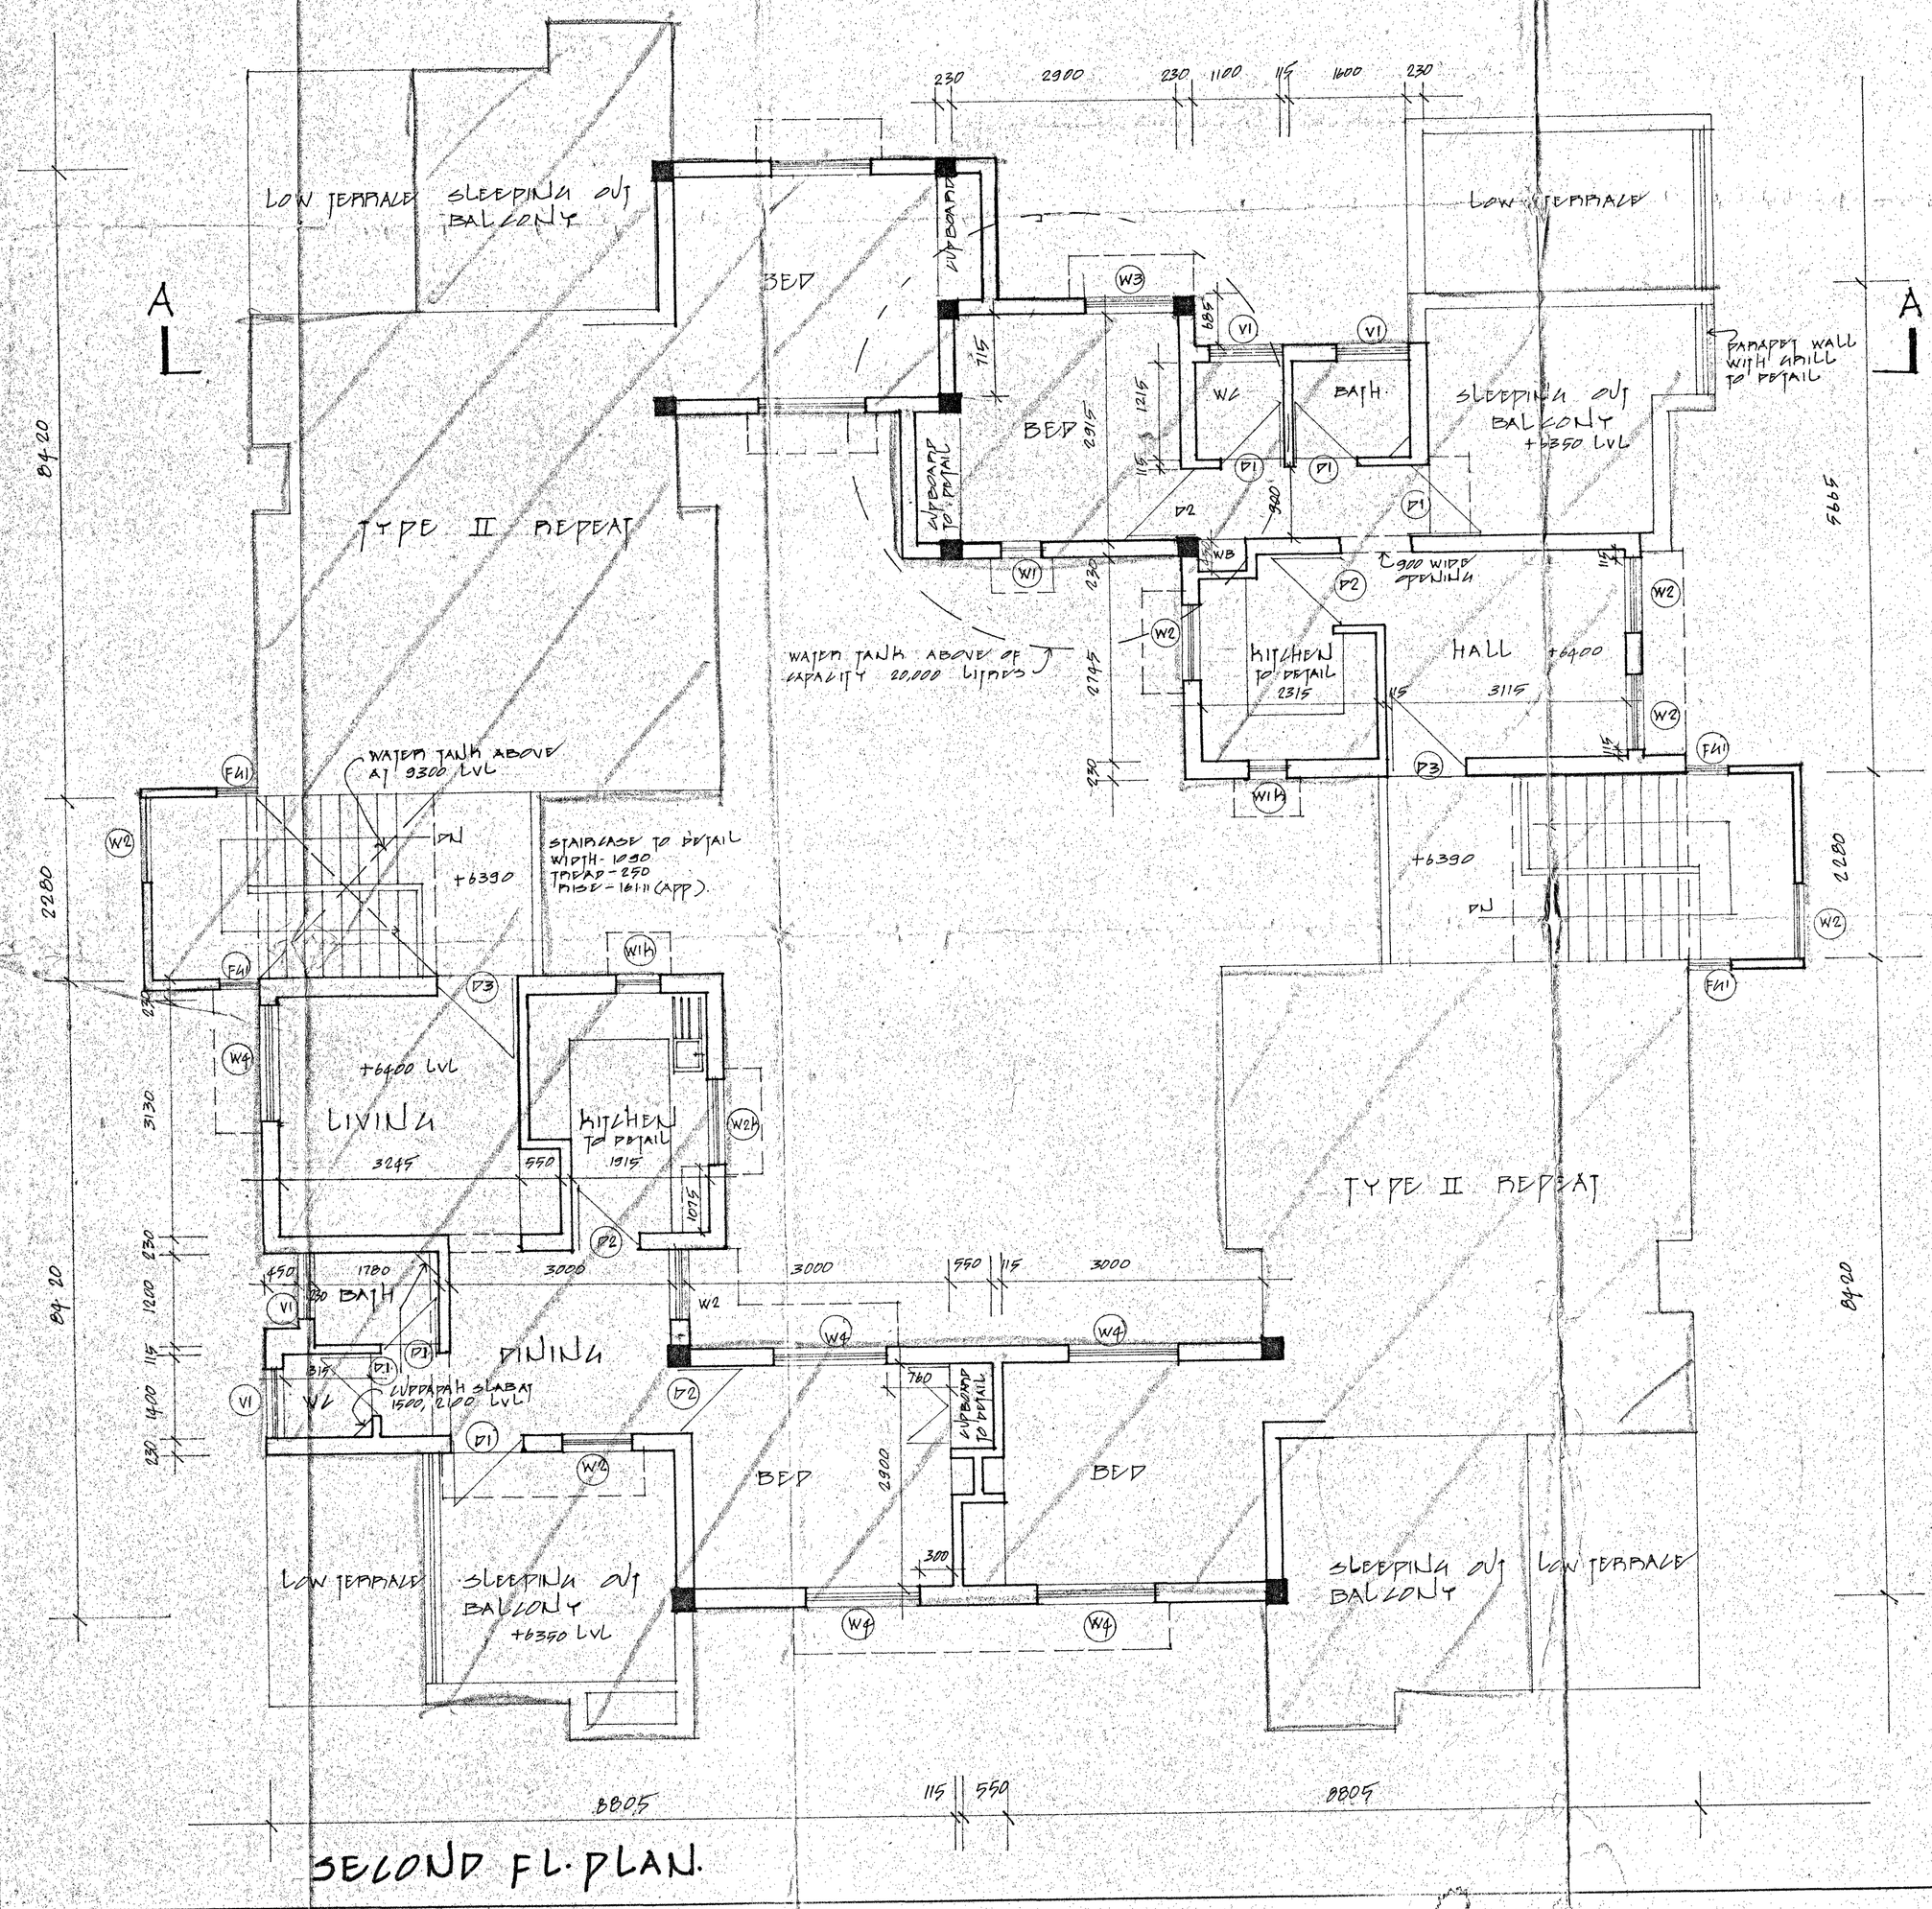

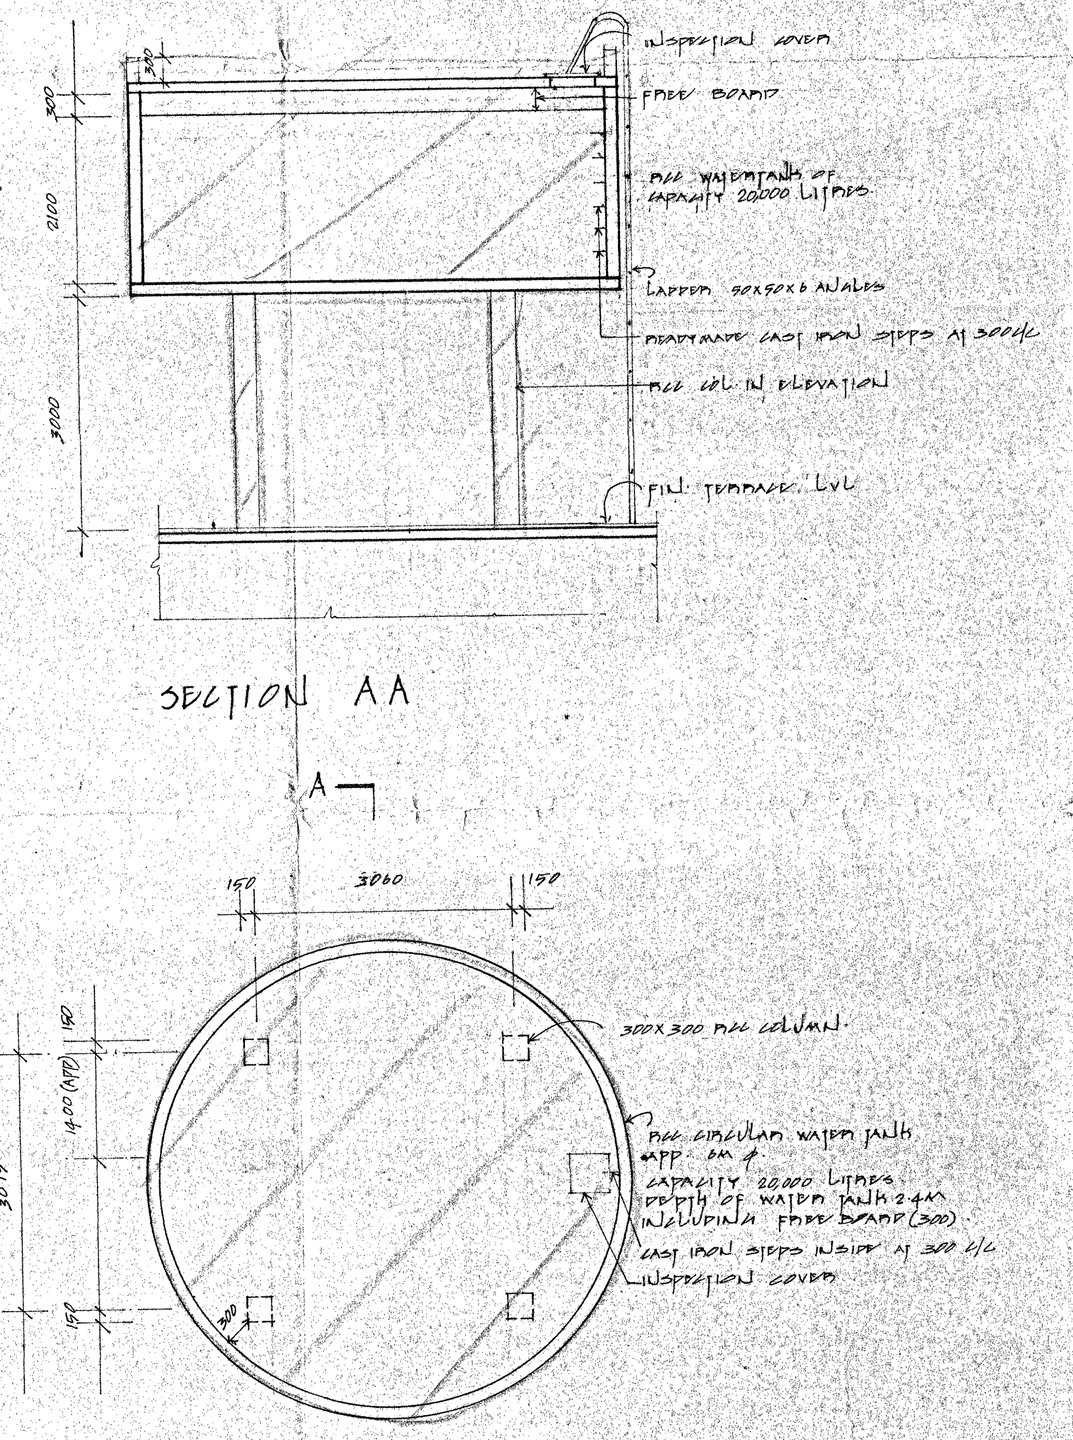

COMPOSITE TYPE (TYPE II & I)

C P	SENIOR ARCHITECT(S2) MADRAS 140, MARSHALLS RD, EGMORE, MADRAS-8.
W D	DRG NO. SA(S2)I/336/4
SCALE - 1:50	PROPOSED STAFF QRS. FOR INCOME TAX DEPT. AT TIRUNELVELI.
DATE - FEB'99	
FILE NO.	
DRG. CONTD	SECOND FL. PLAN & WATER TANK PLAN & SECTION.

DRAWN: ASST. ARCHITECT | CHECKED: A. VAIDYANATHAN, ARCHITECT | APPROVED: S. P. SUBRAMANIAN, SENIOR ARCH. | PC 22-3-99